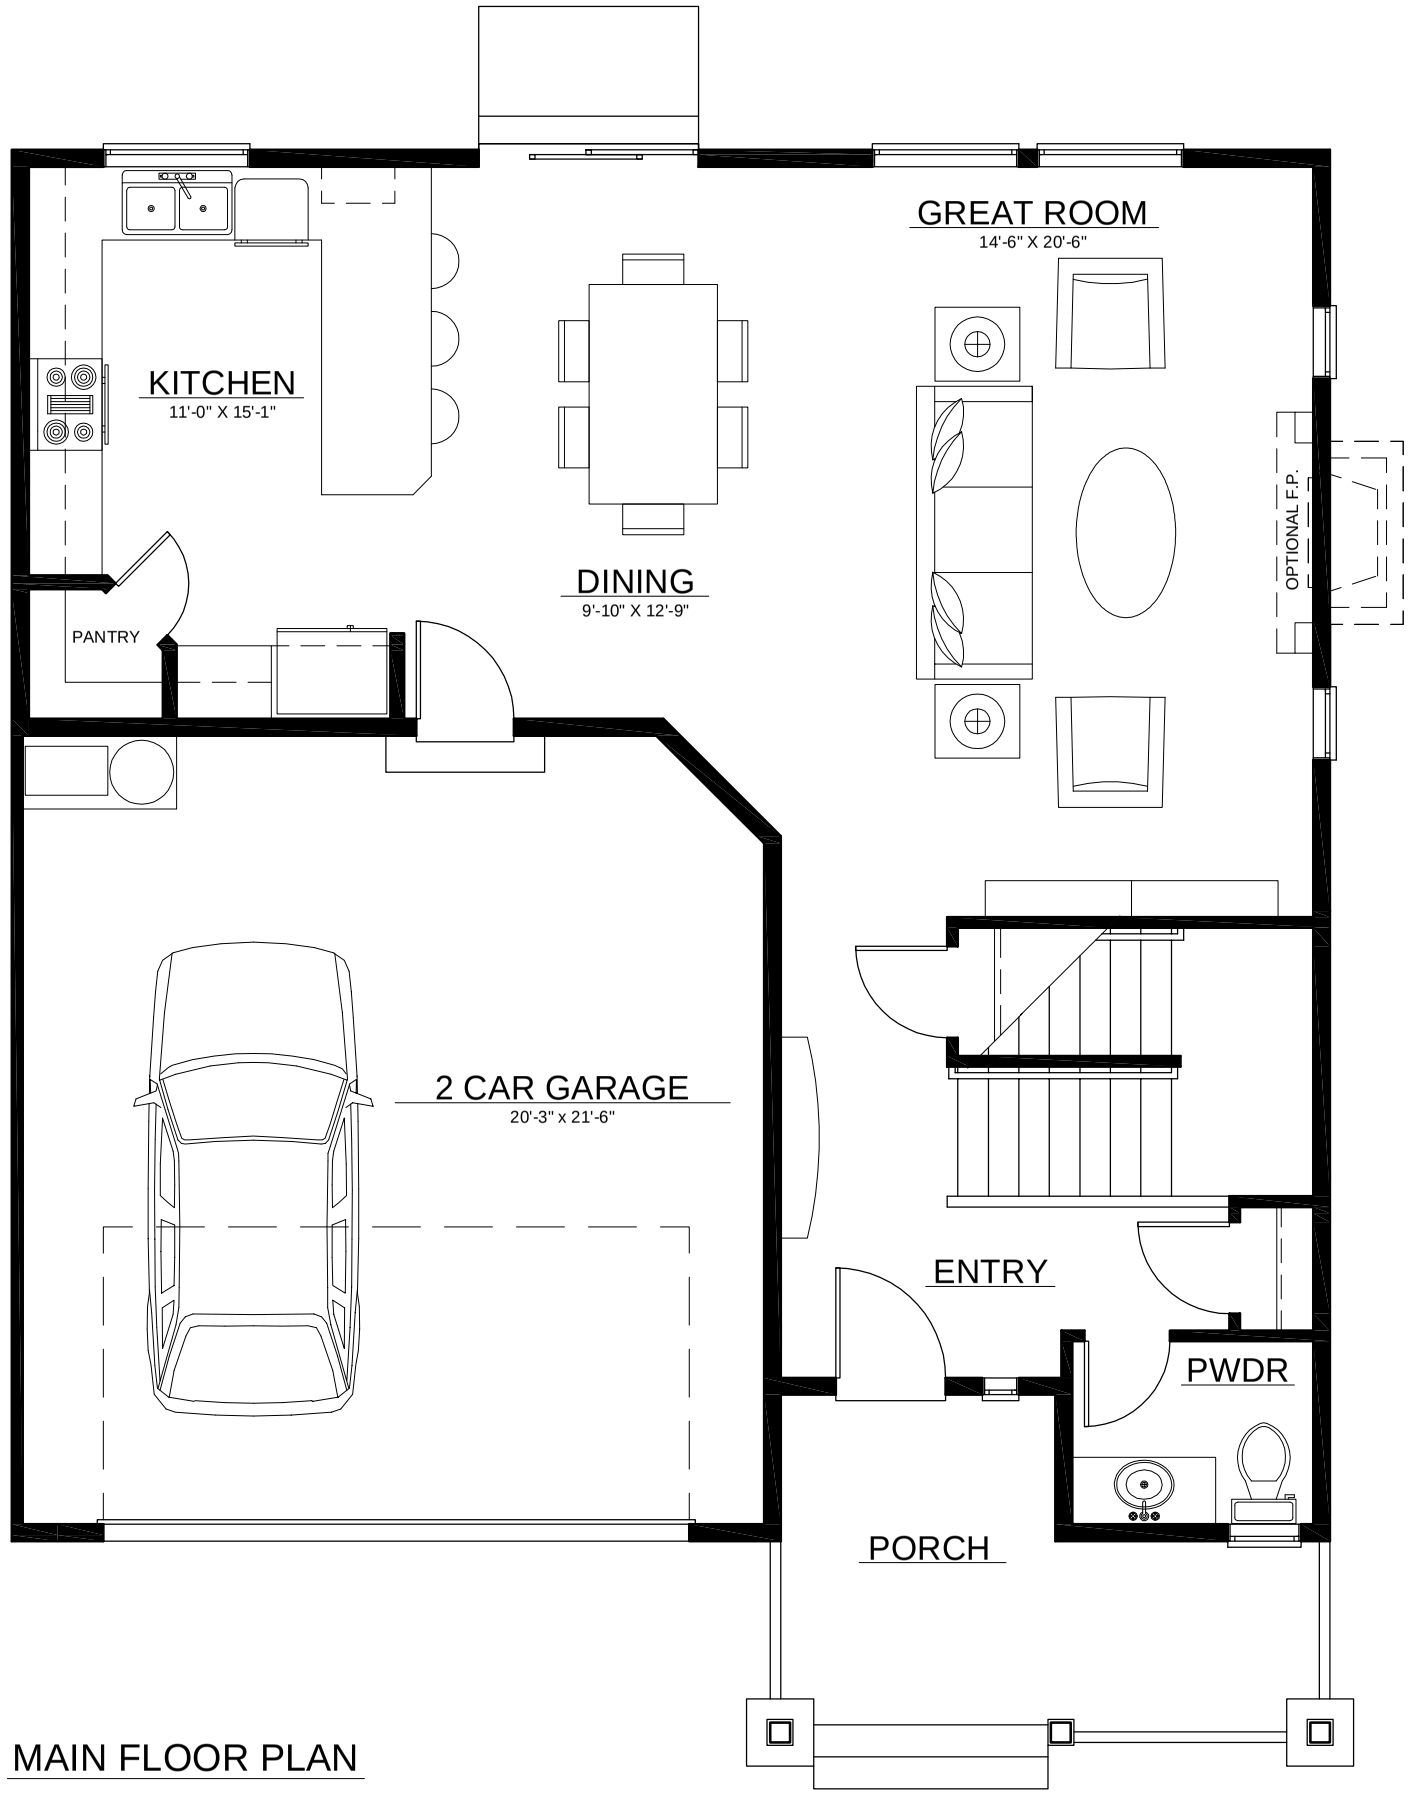

MAIN FLOOR PLAN

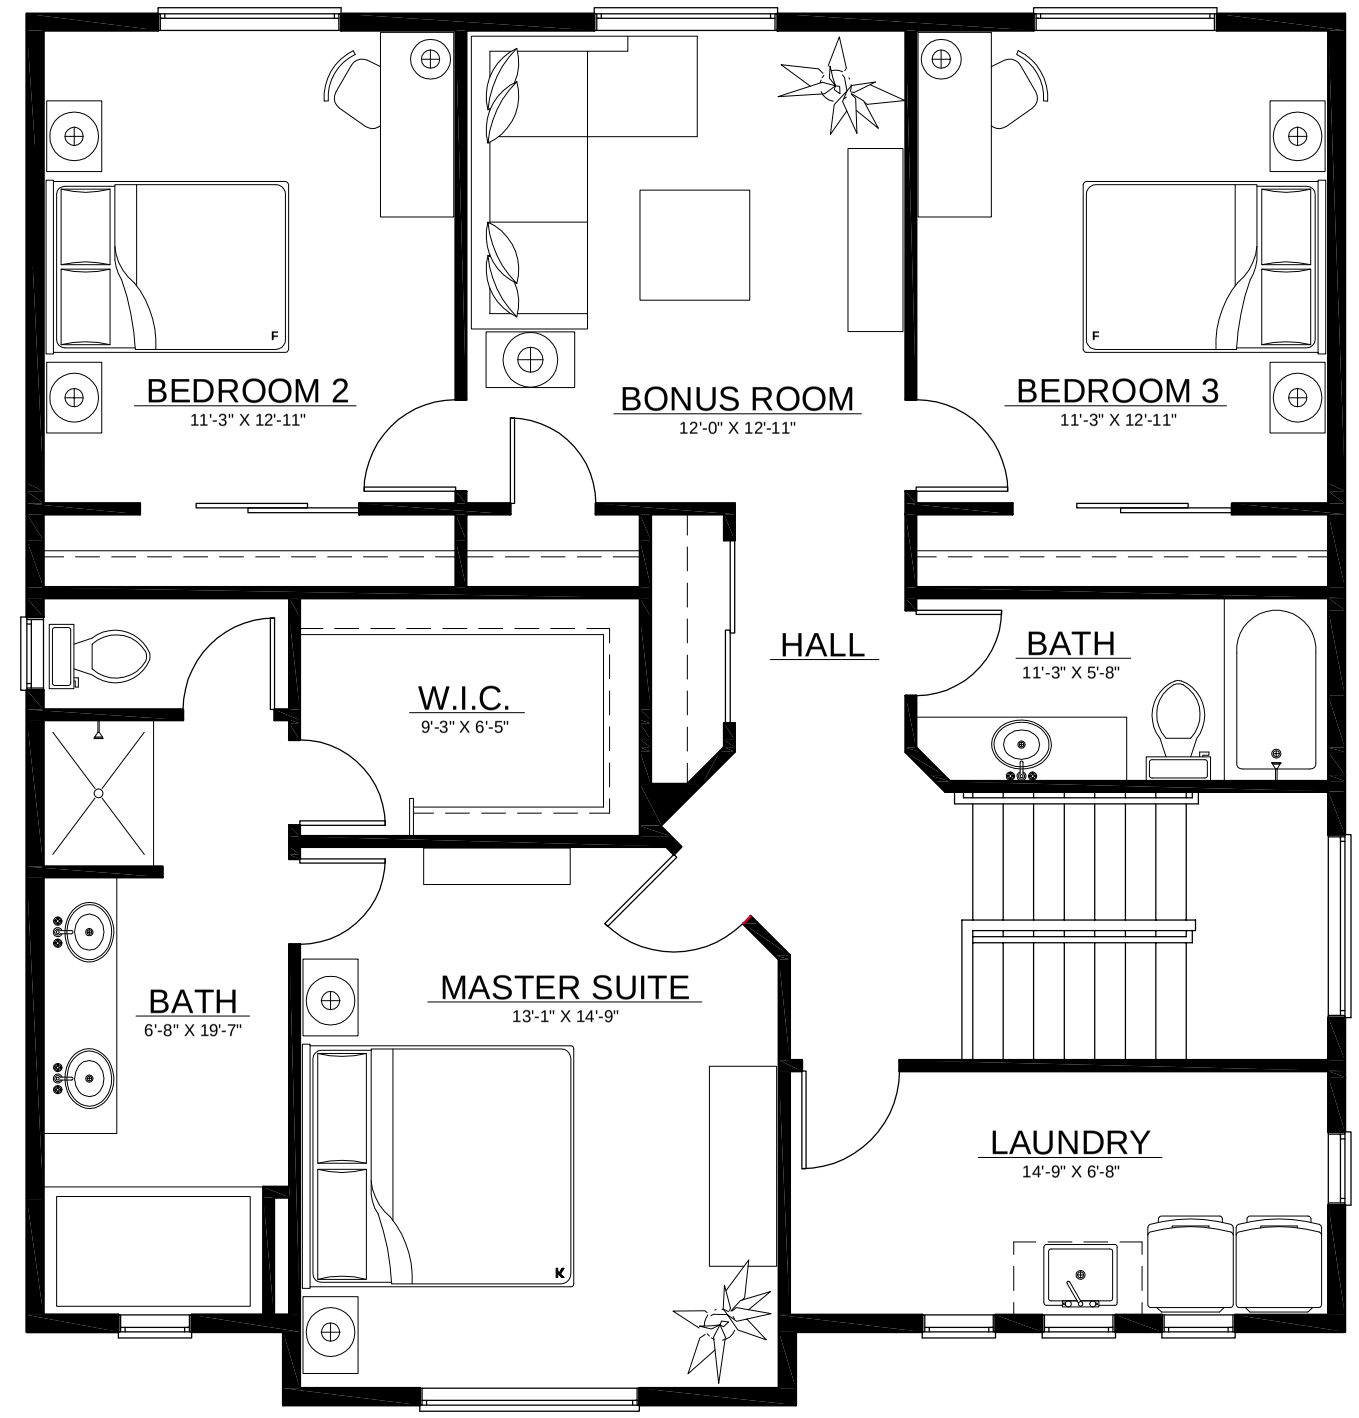

SECOND FLOOR PLAN

DBC Construction, LLC
Phone: (360) 626-8909
Fax: (360) 626-8935
www.dbcconstructionllc.com
#DBCCOCL945K4

PLAN INFO
3 BD, 2.5 BA + BONUS

PLAN NUMBER [SQ FT]
2140